



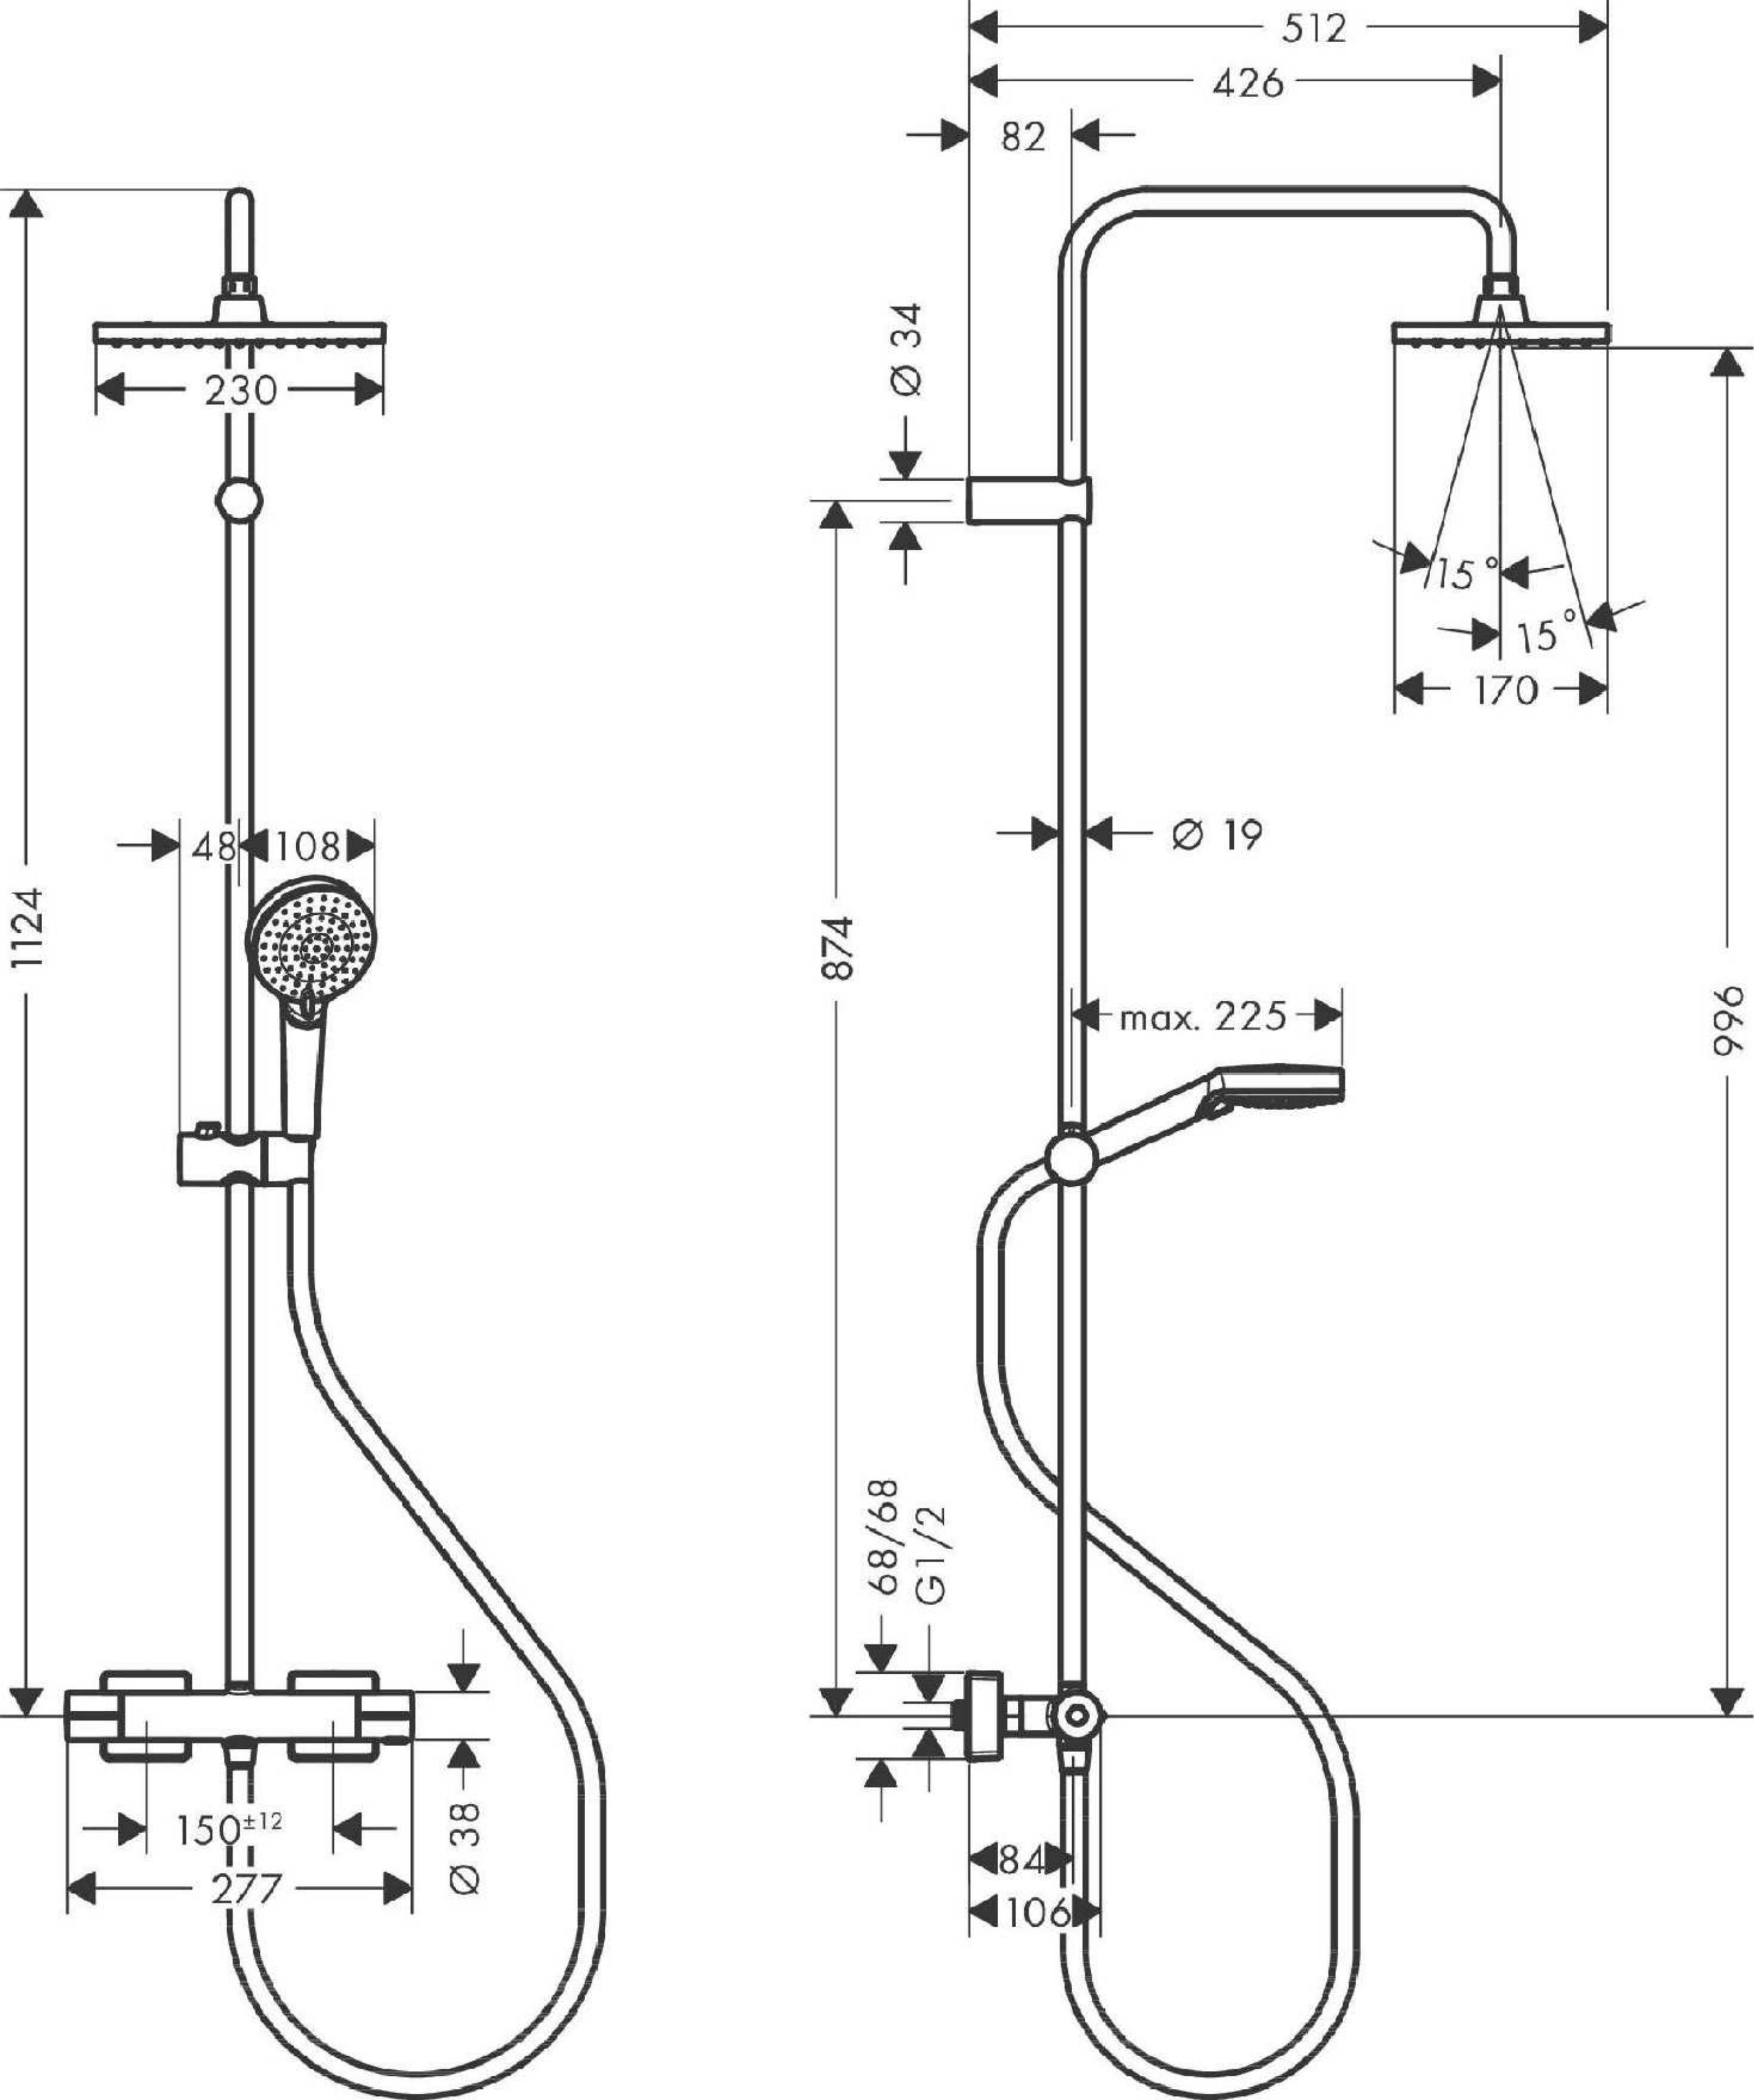

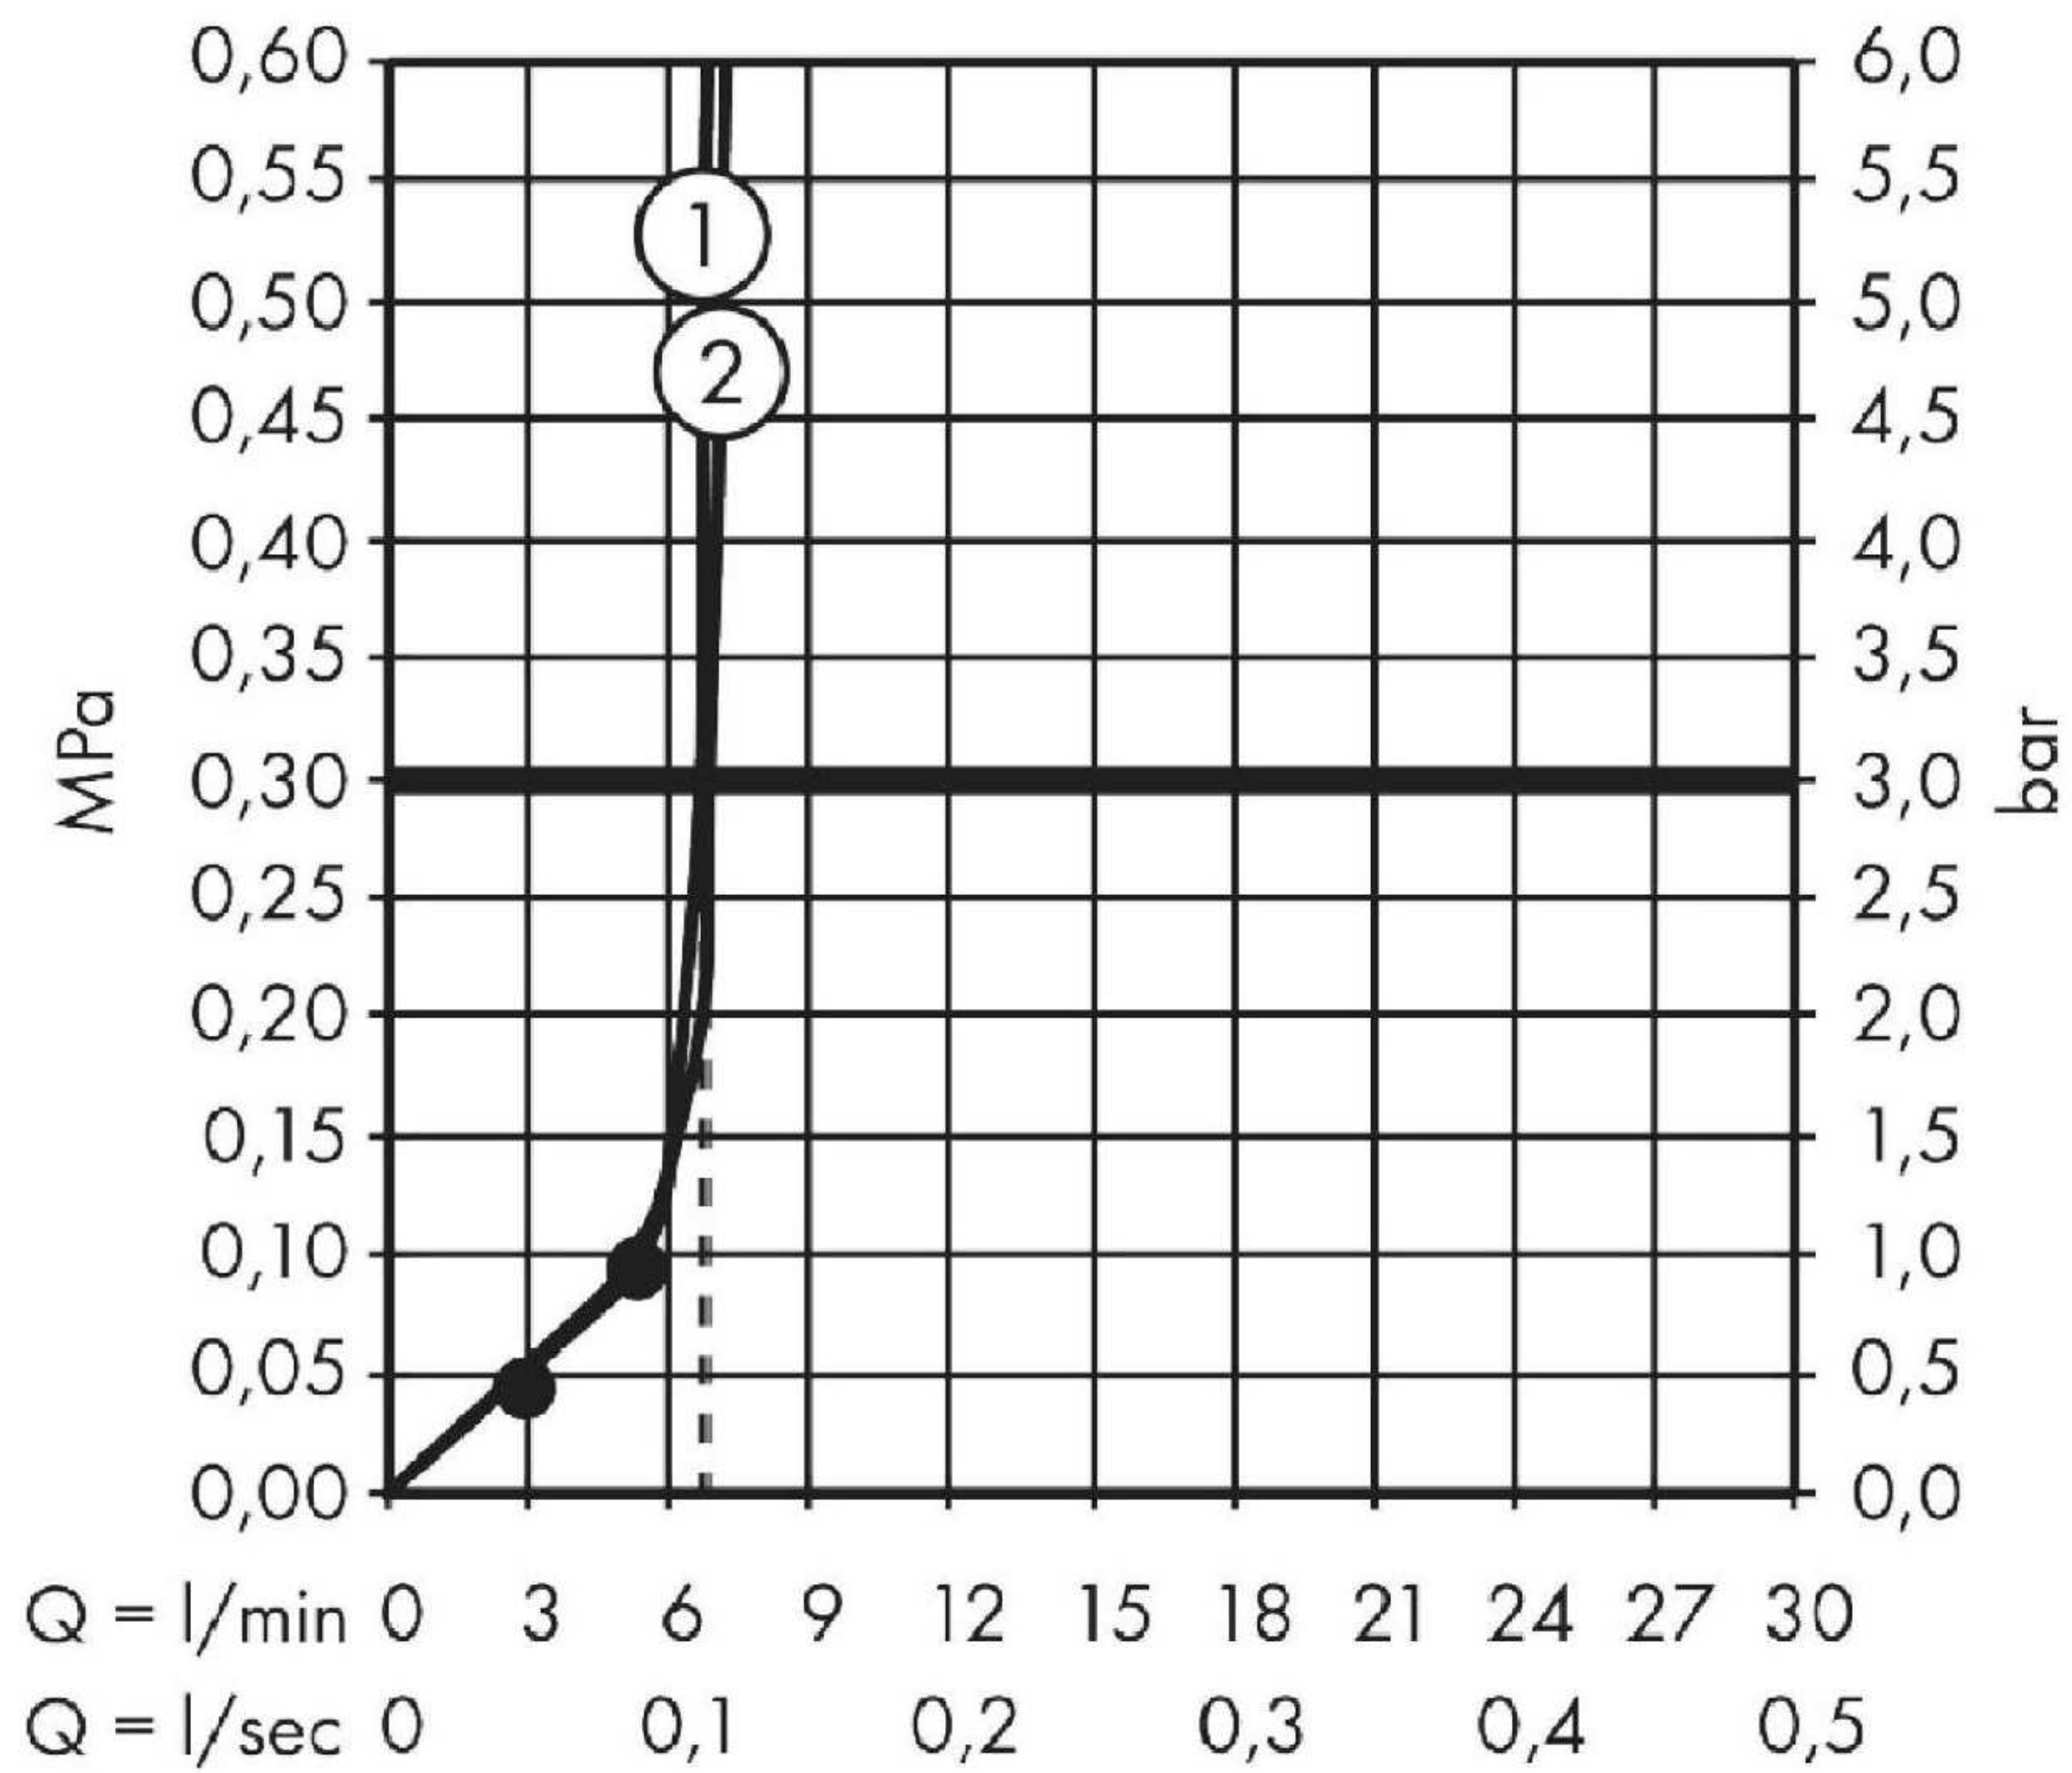

- ① Overhead shower
- ② Hand shower