



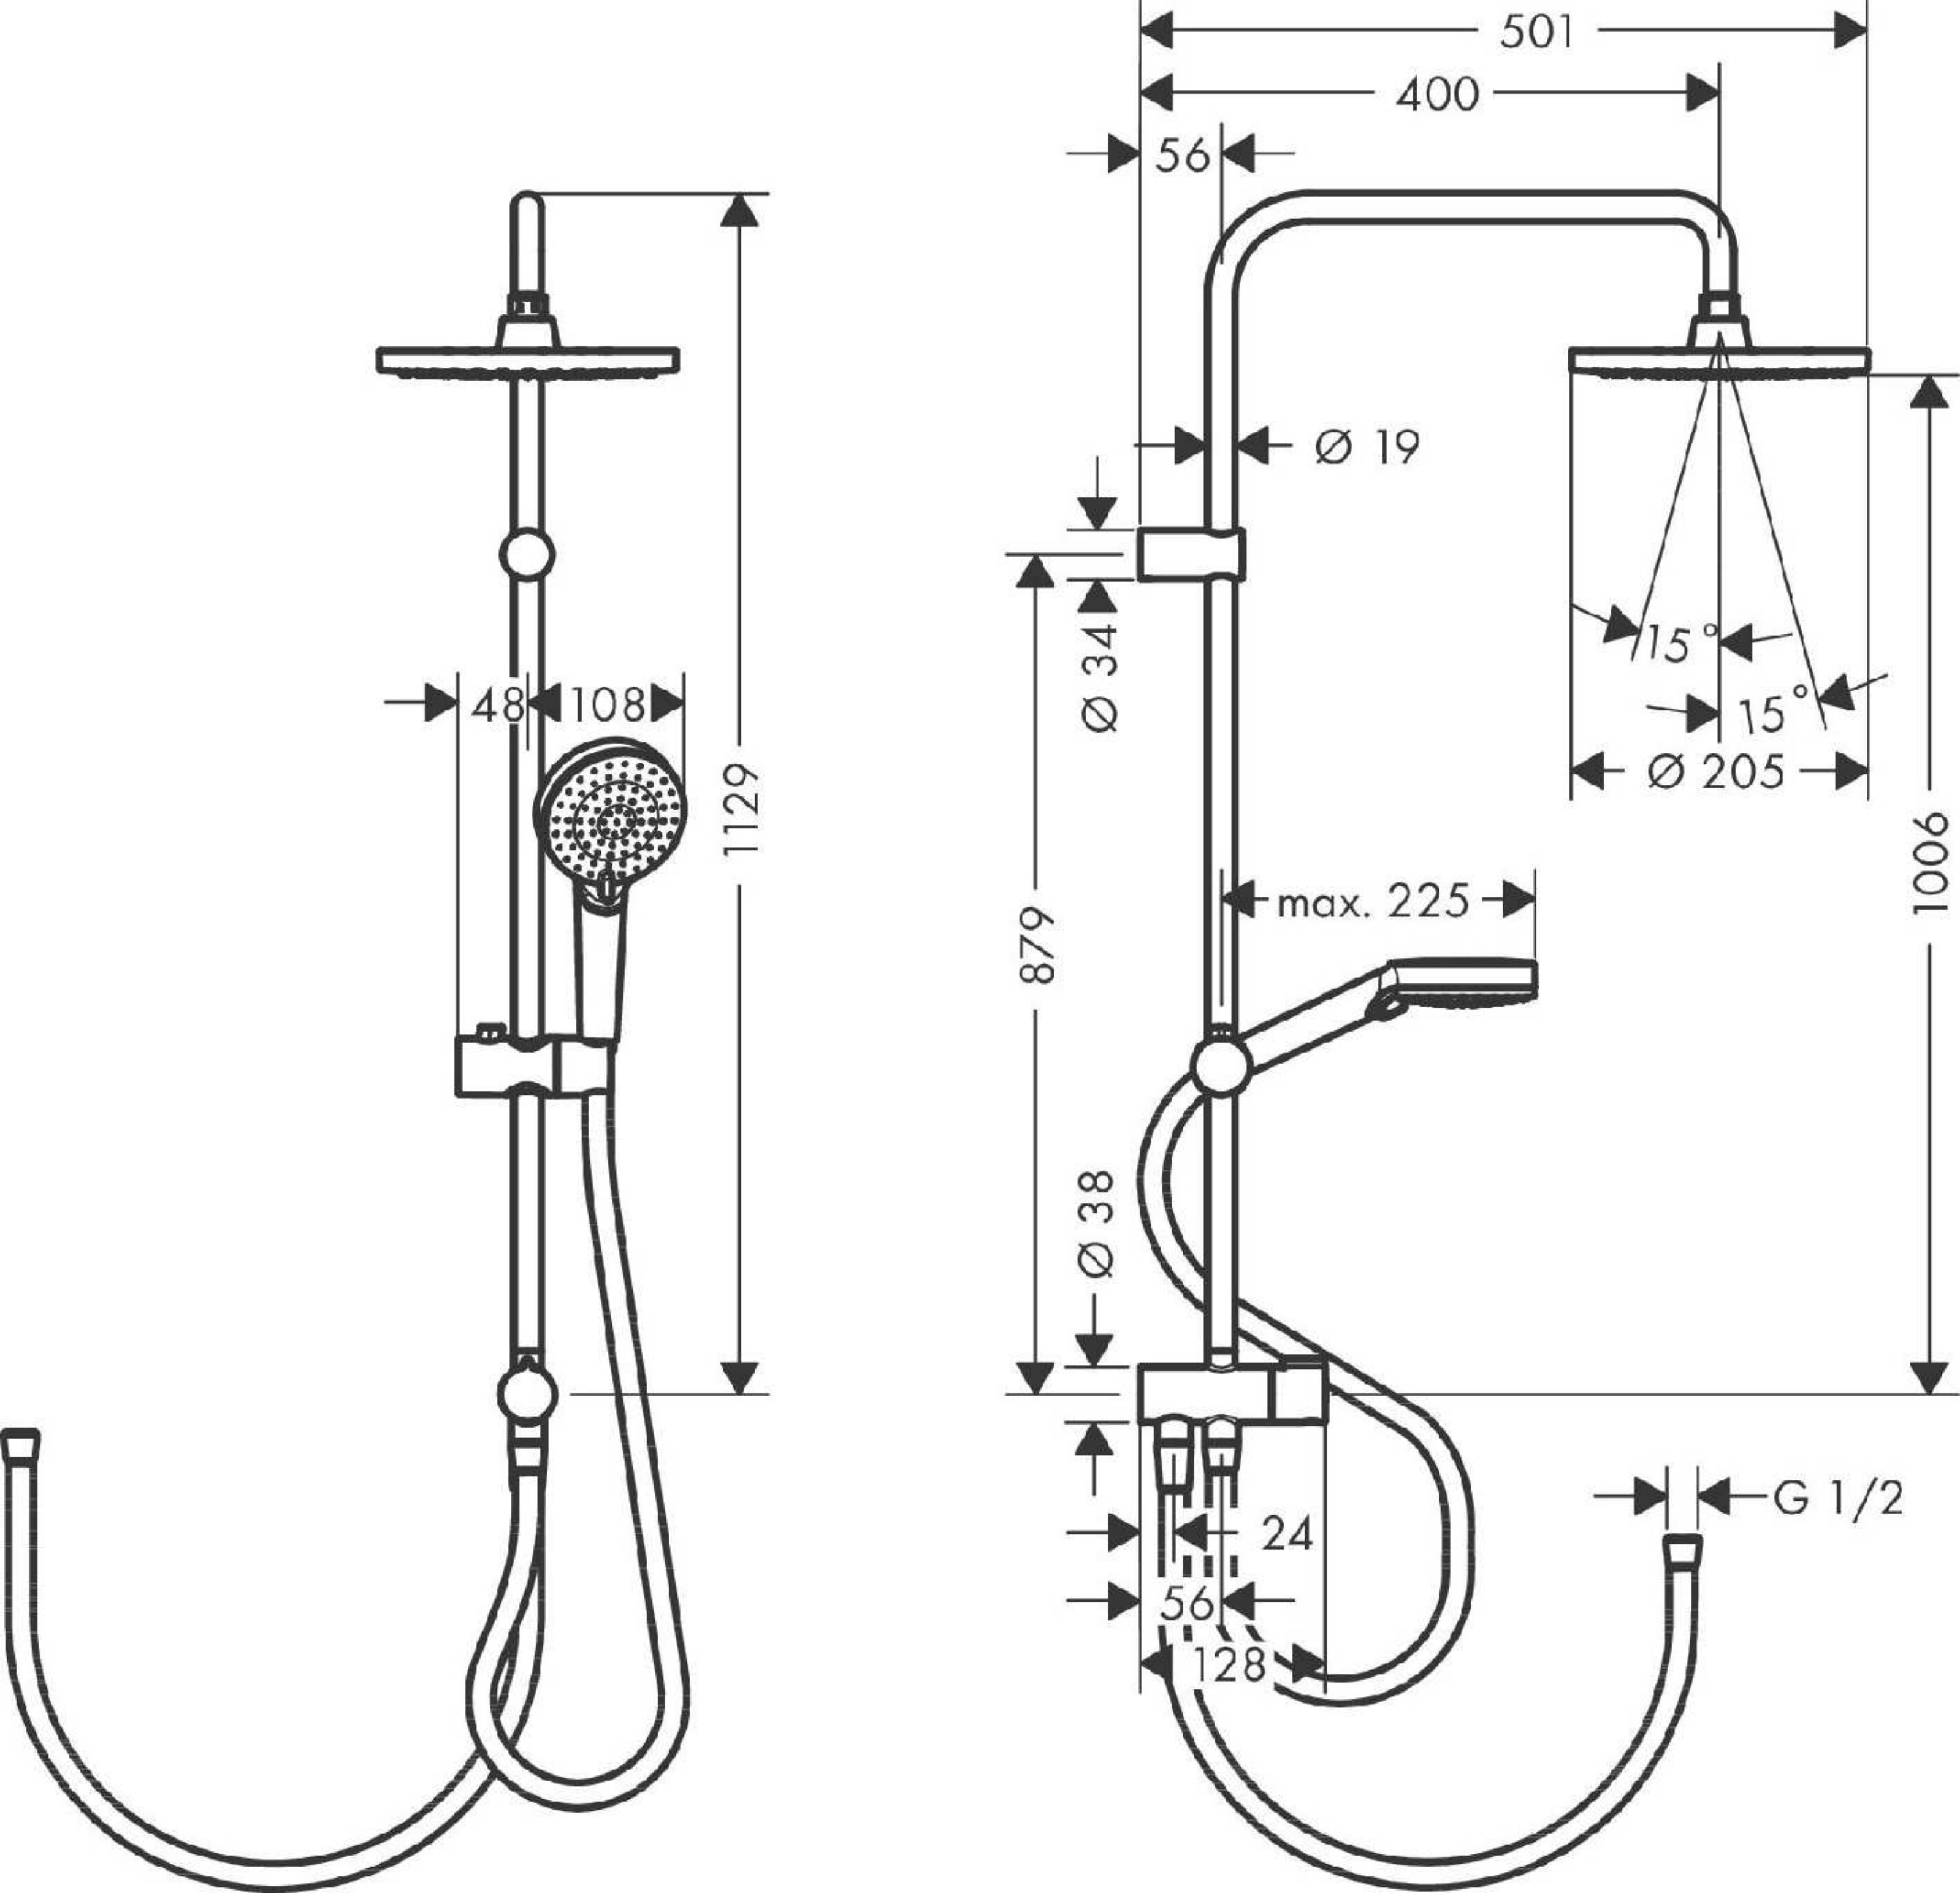

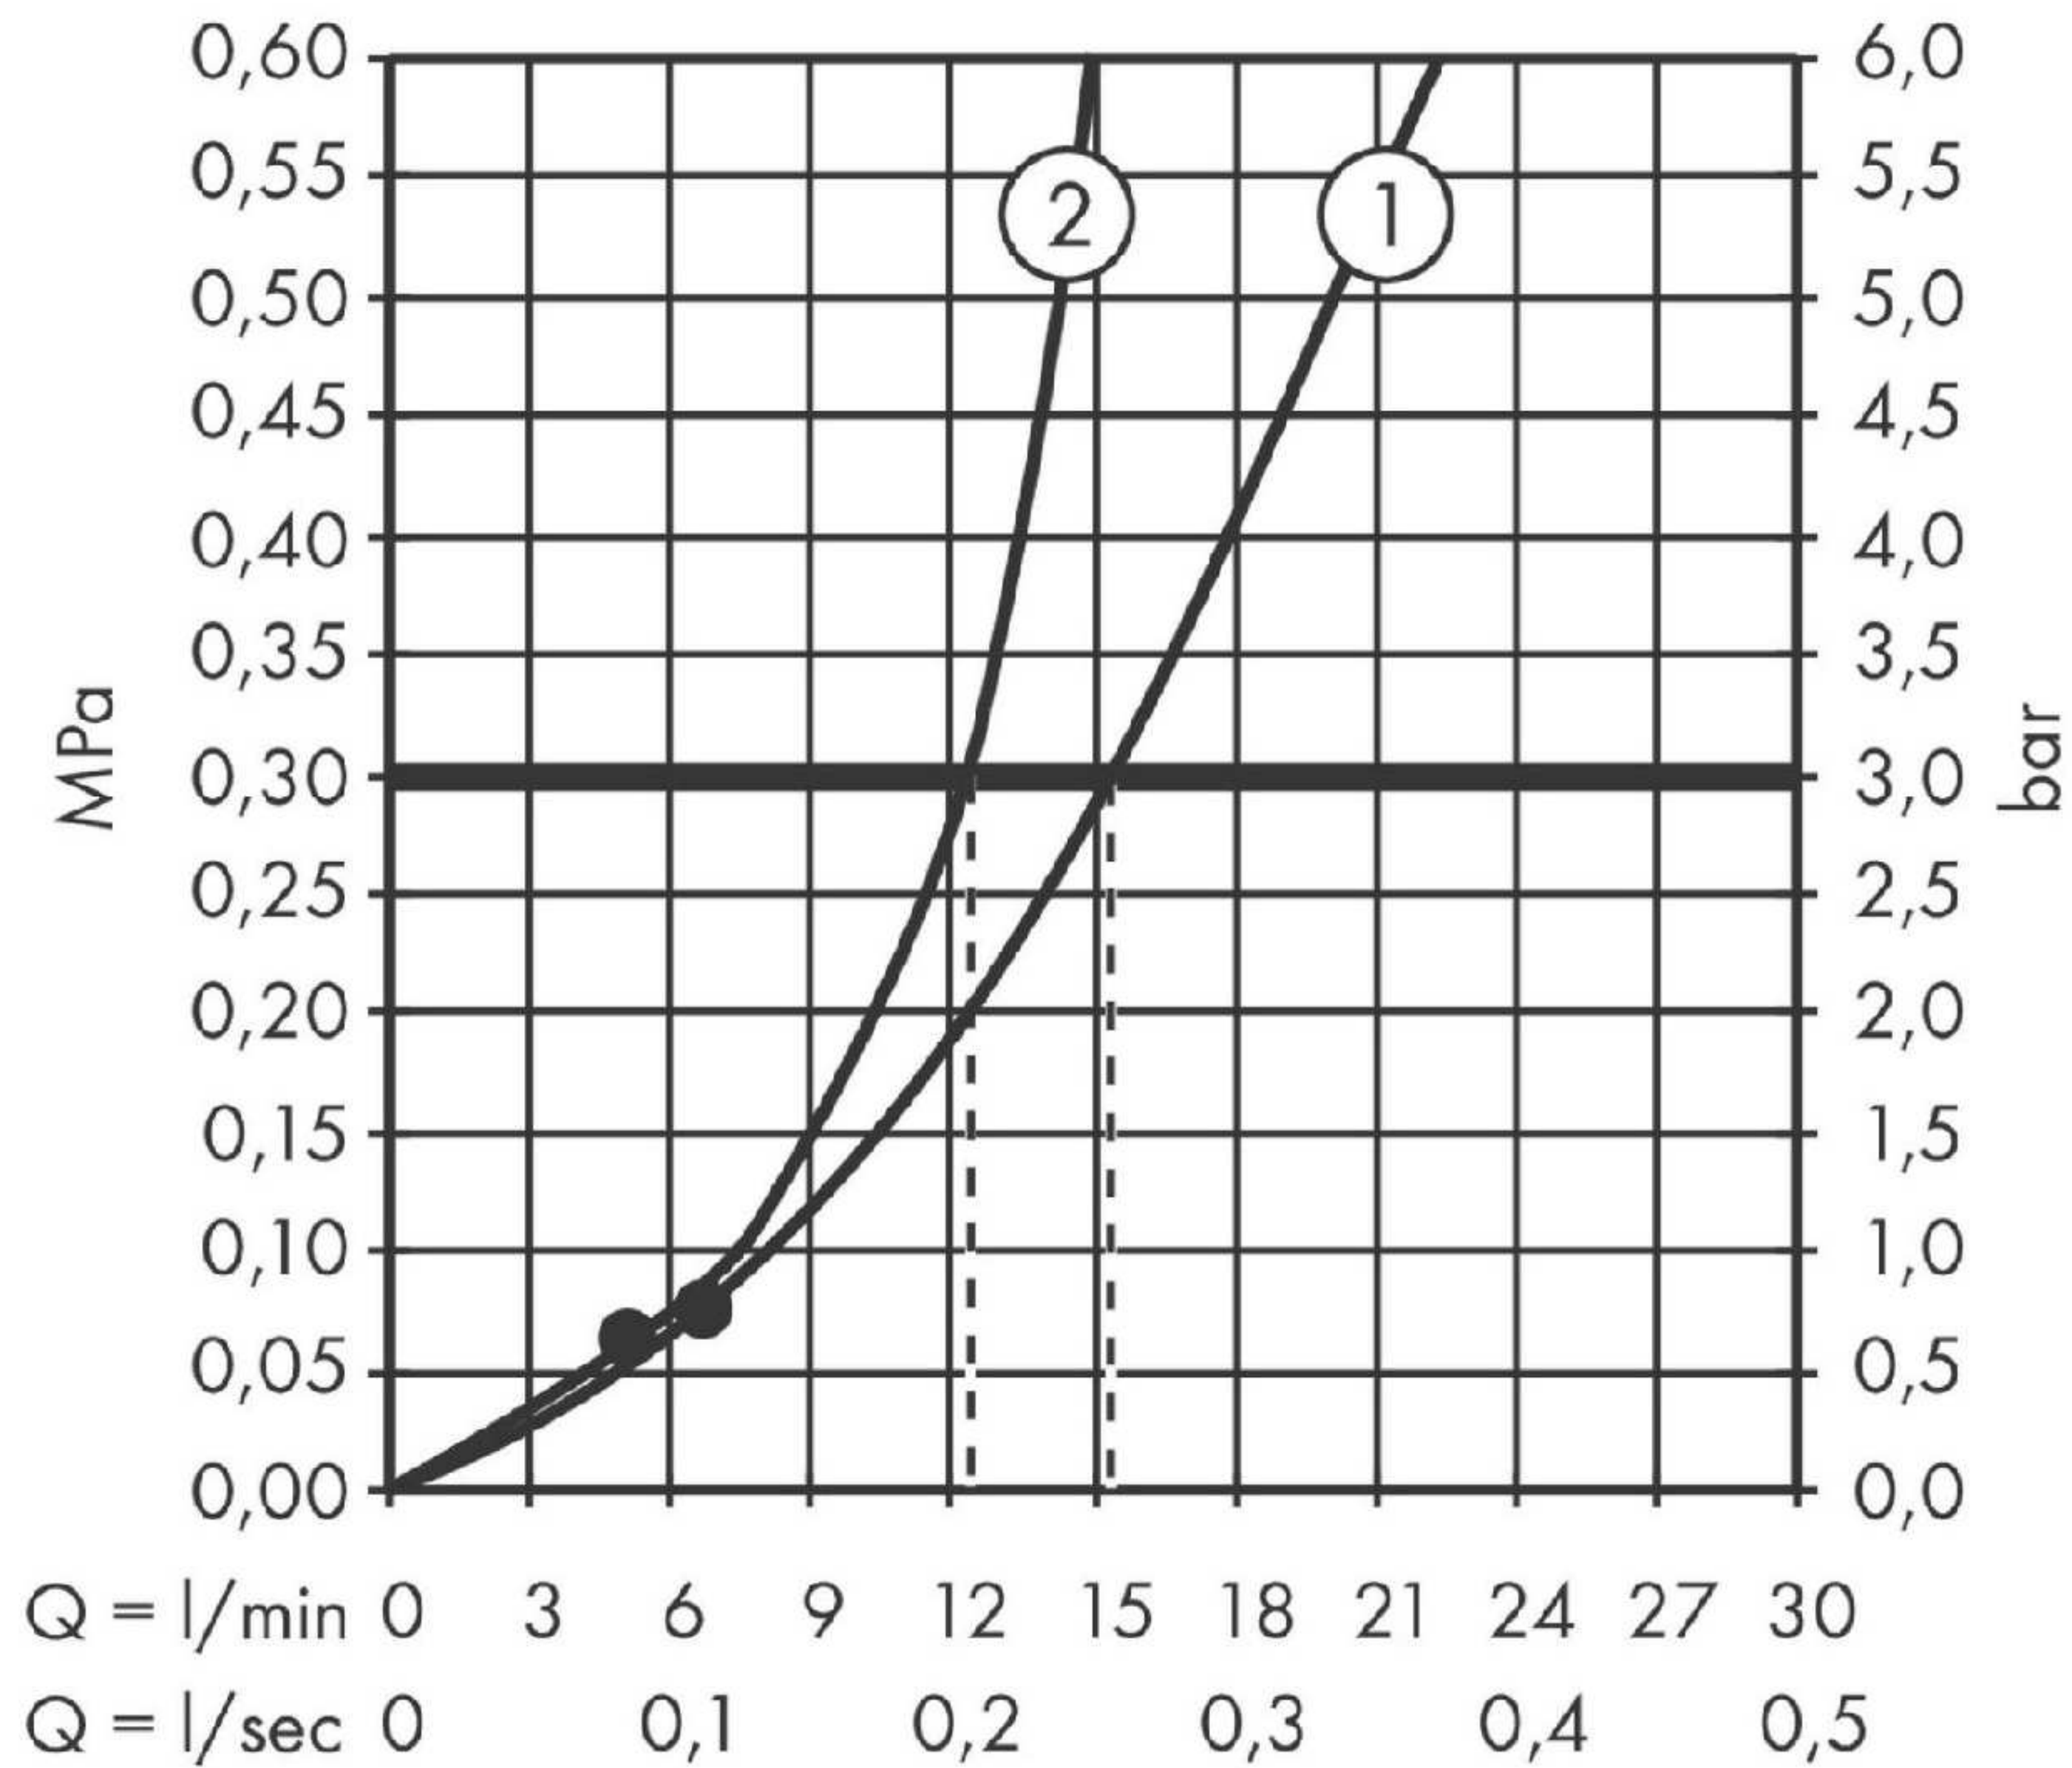

① Hand shower

② Overhead shower