



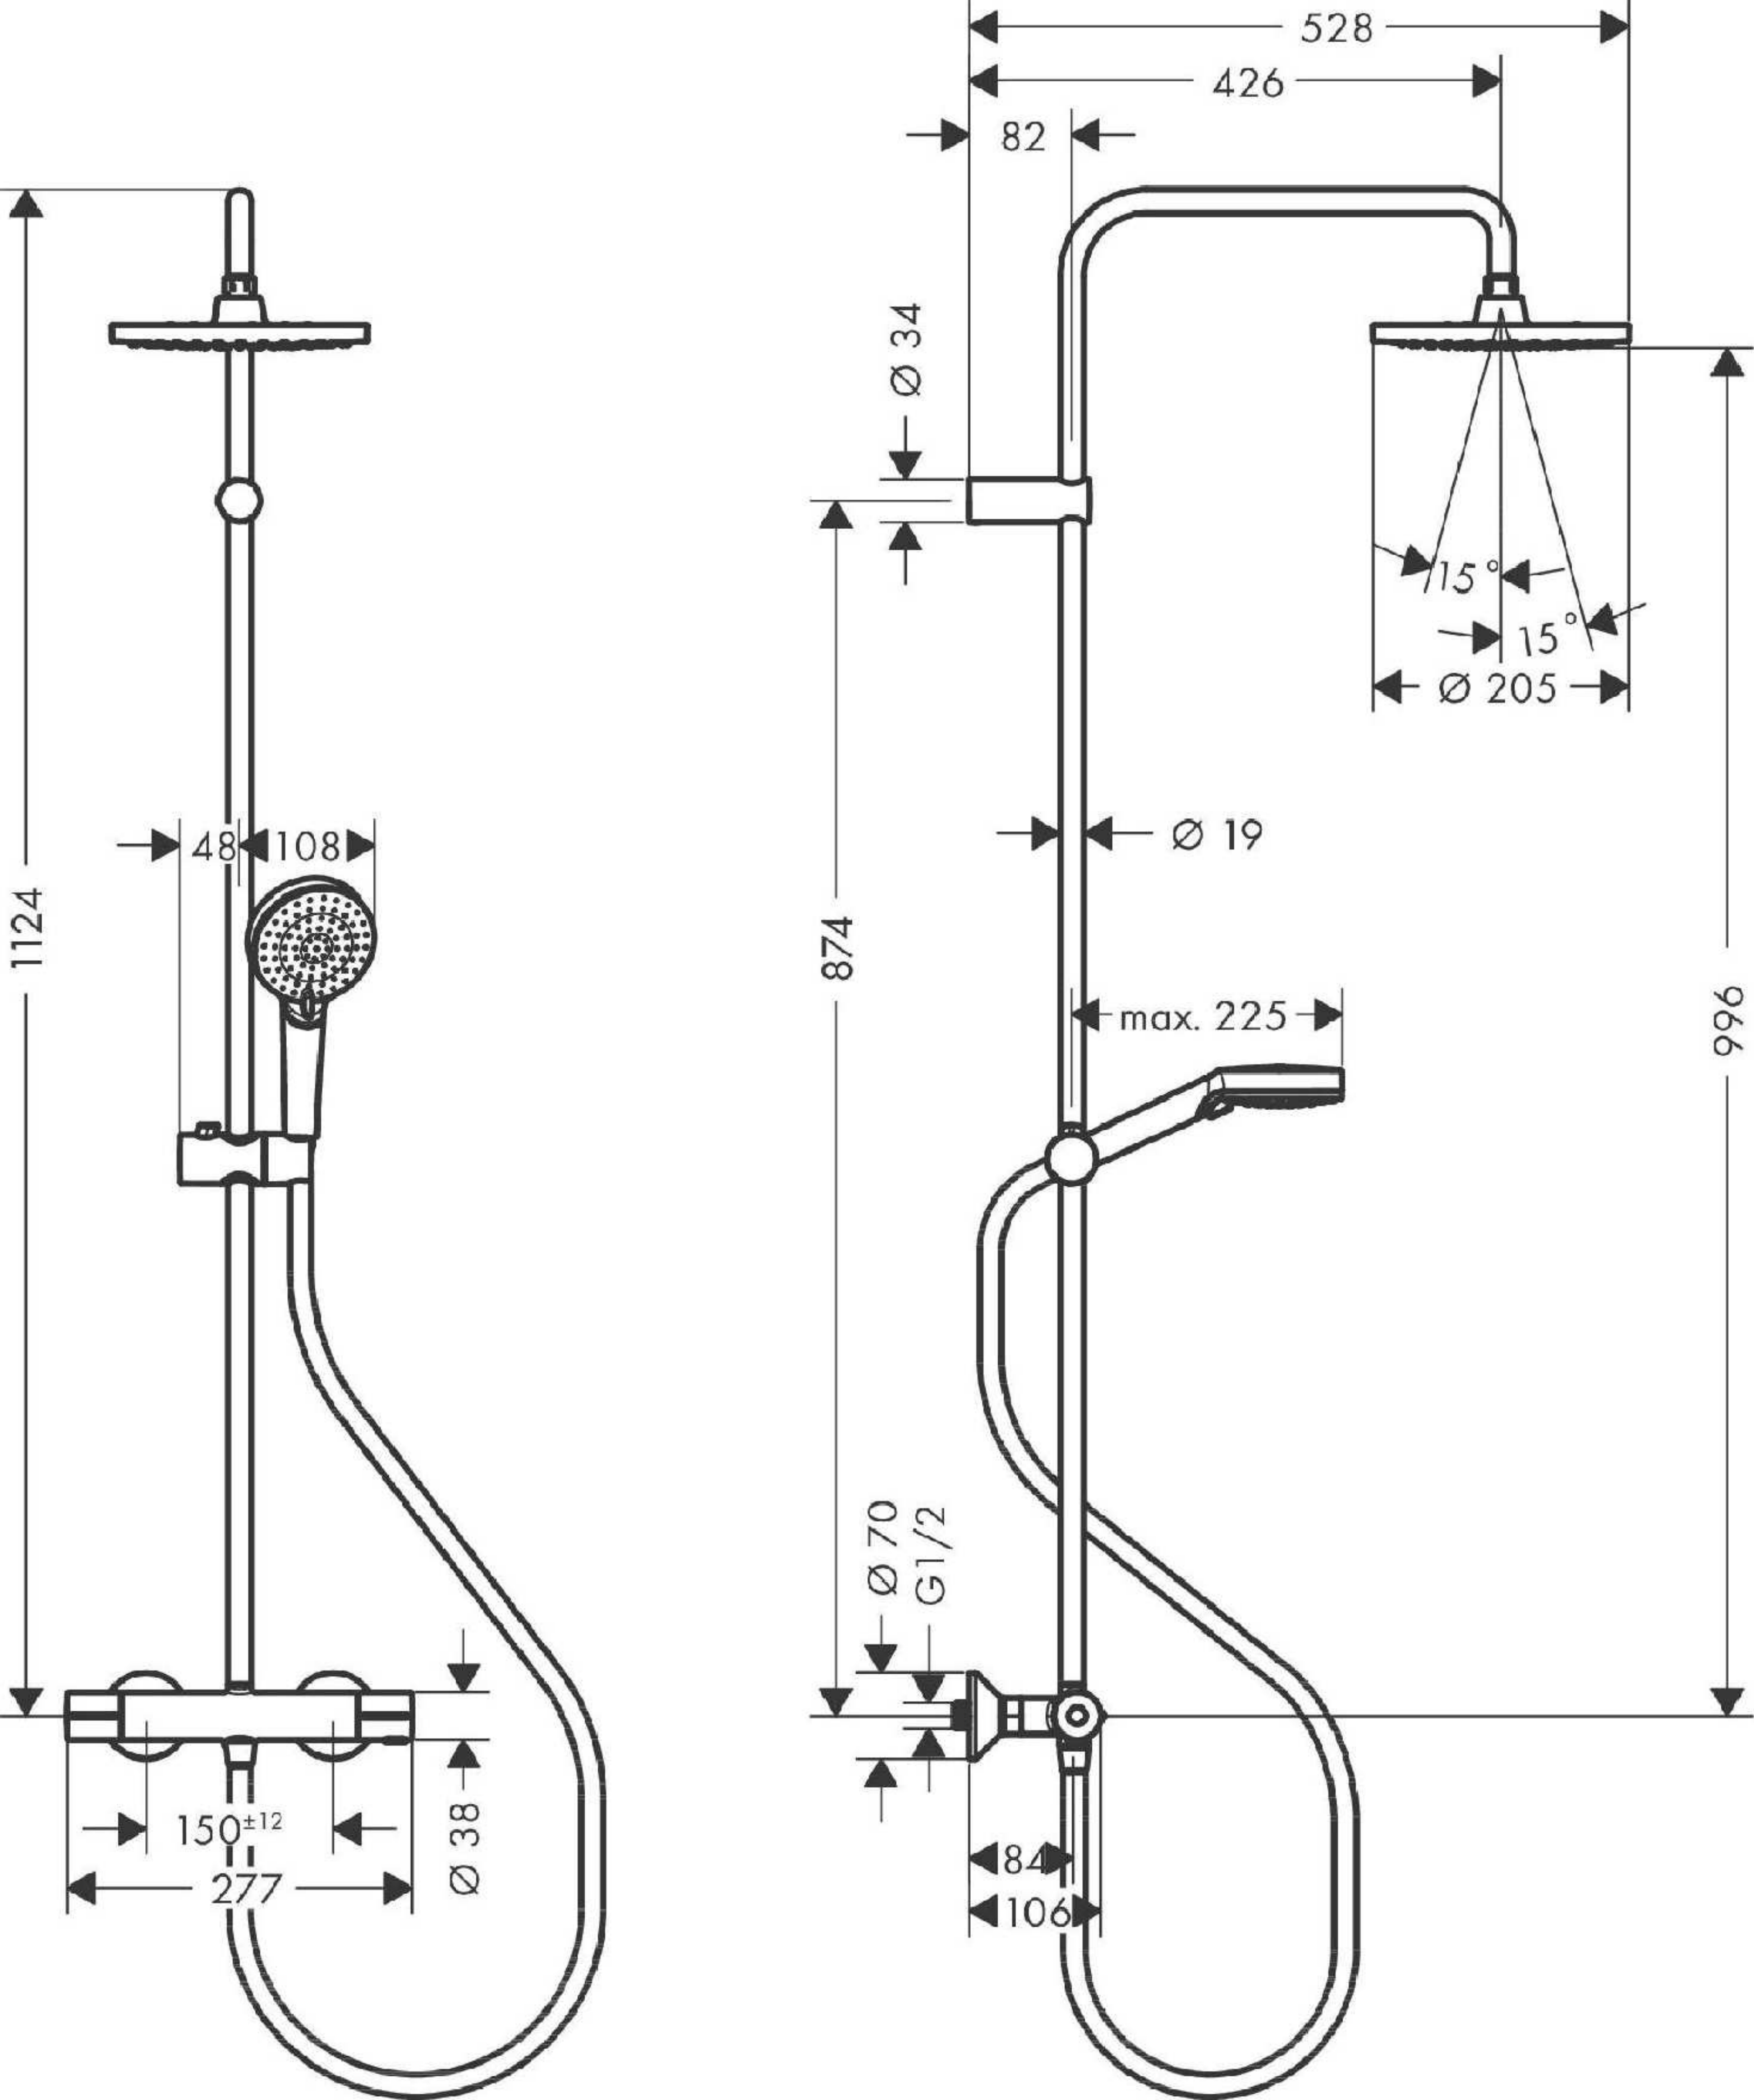

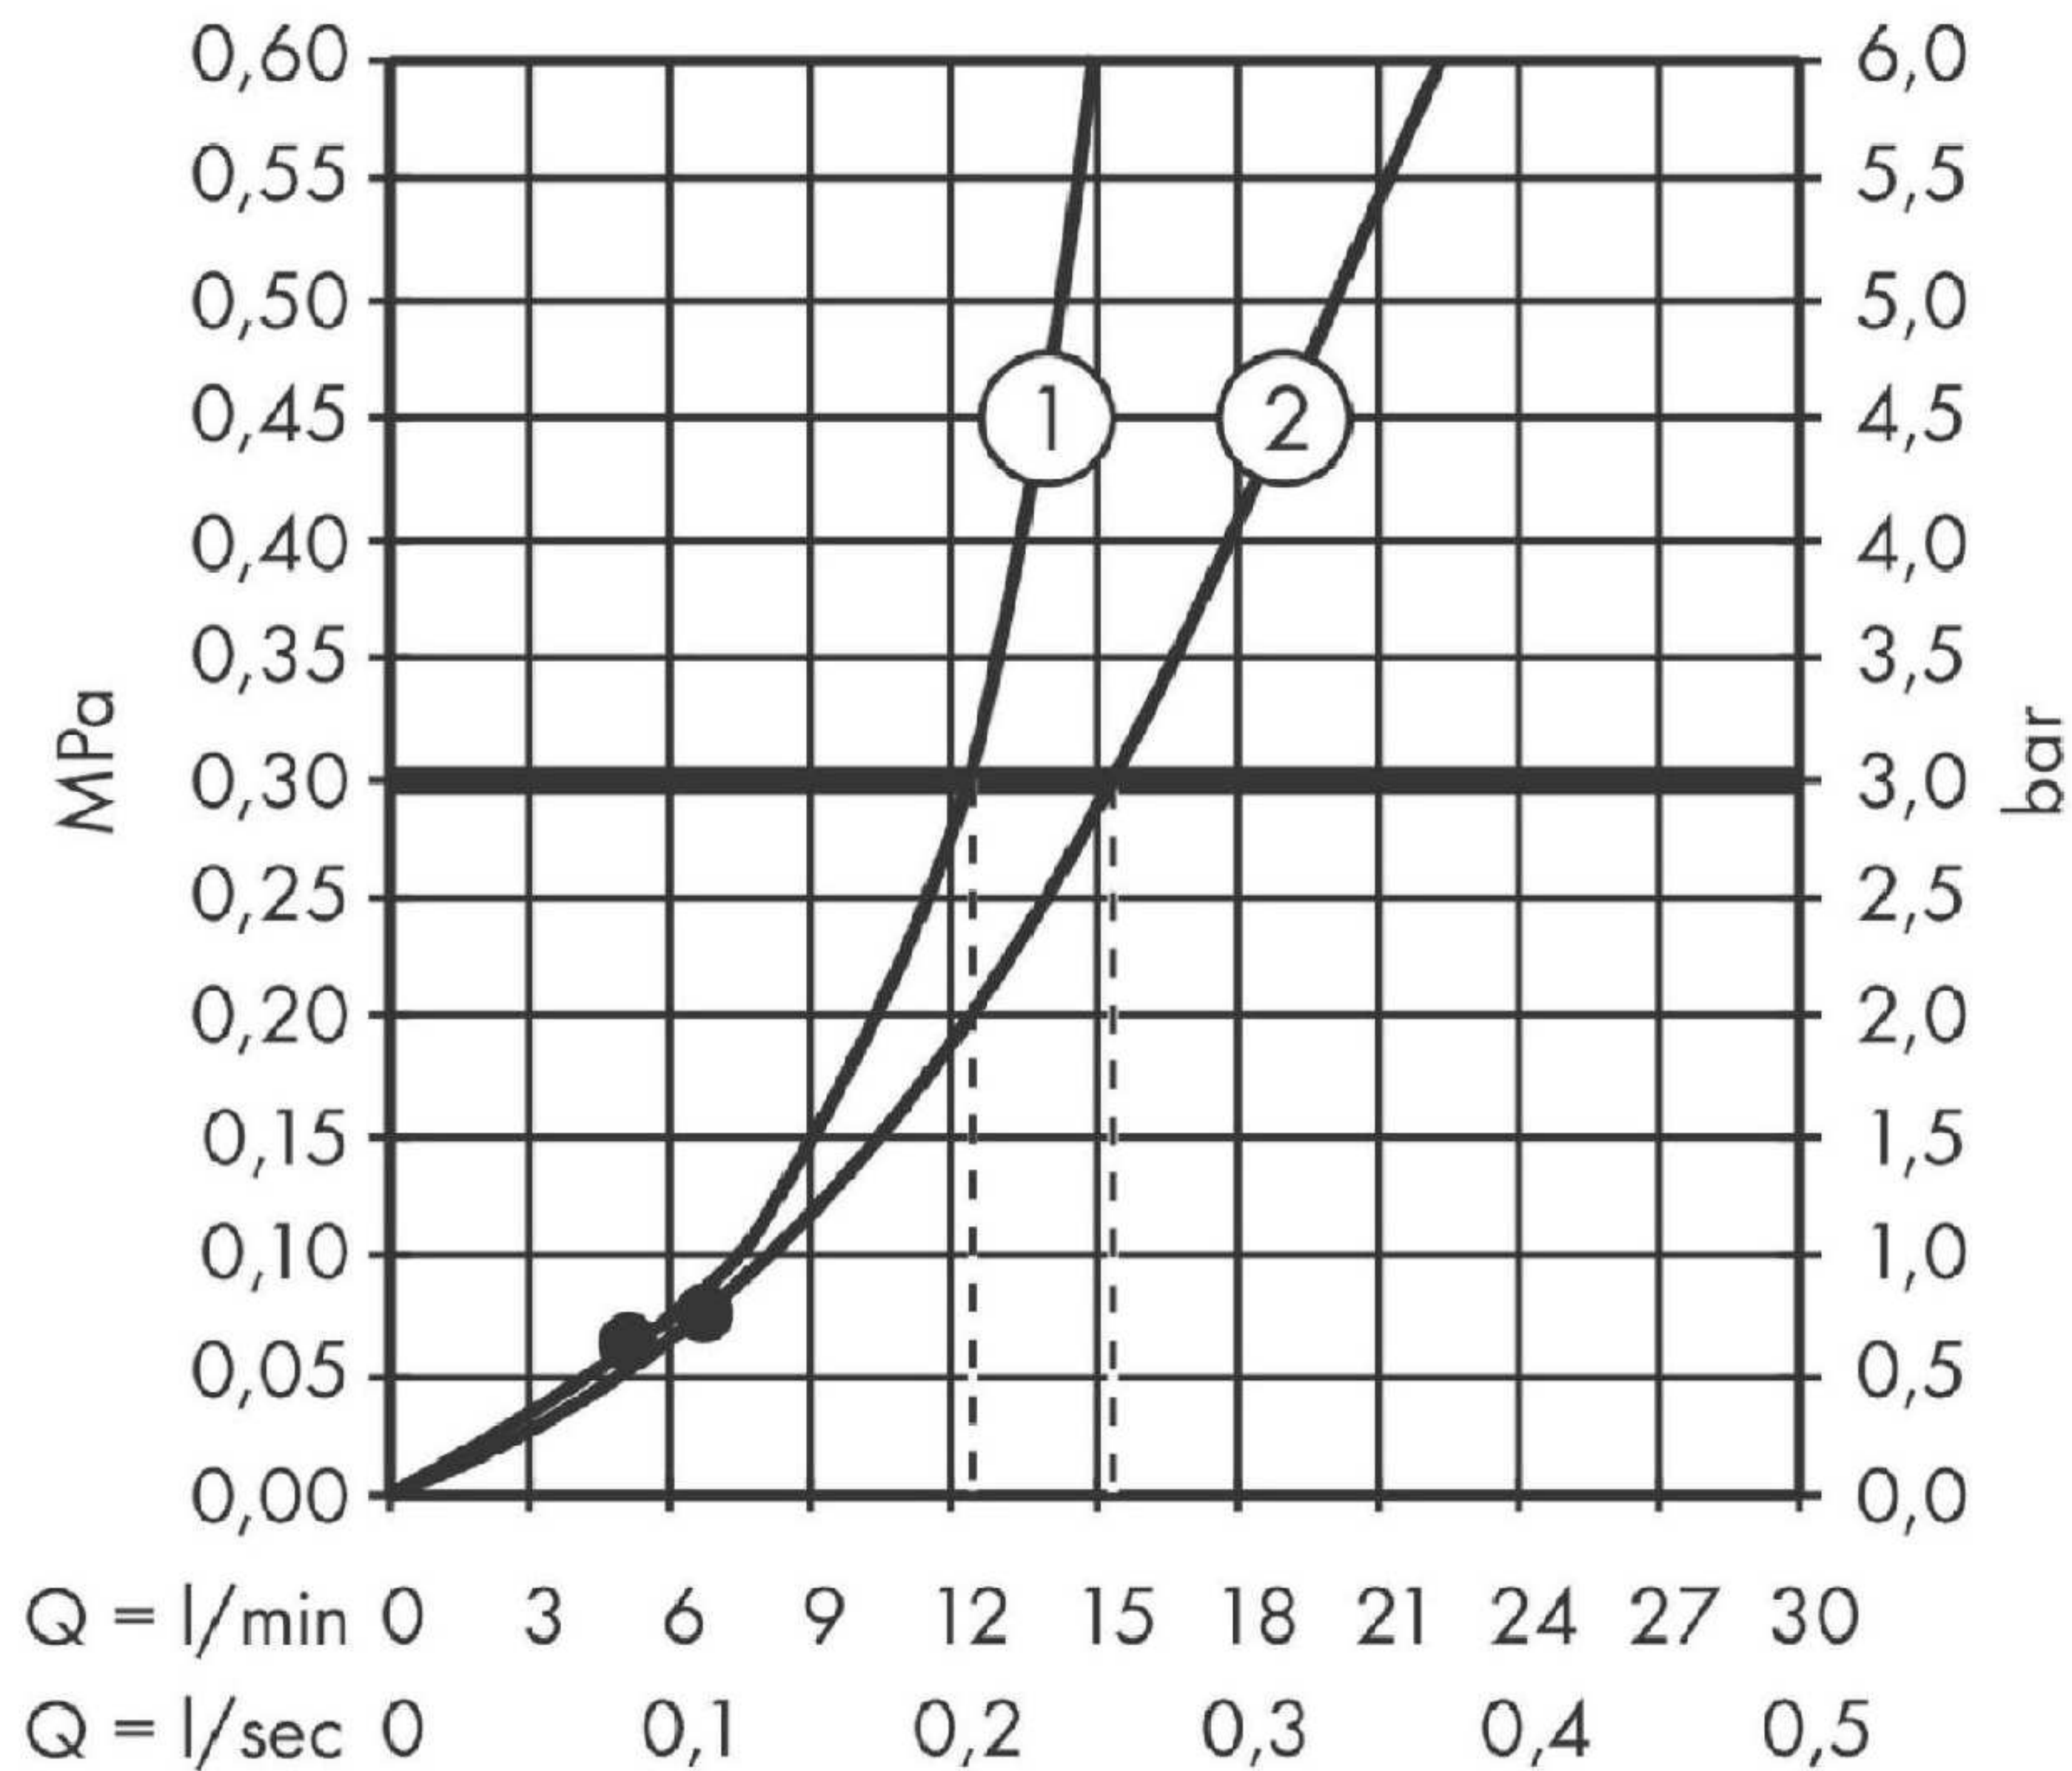

① Overhead shower

② Hand shower