


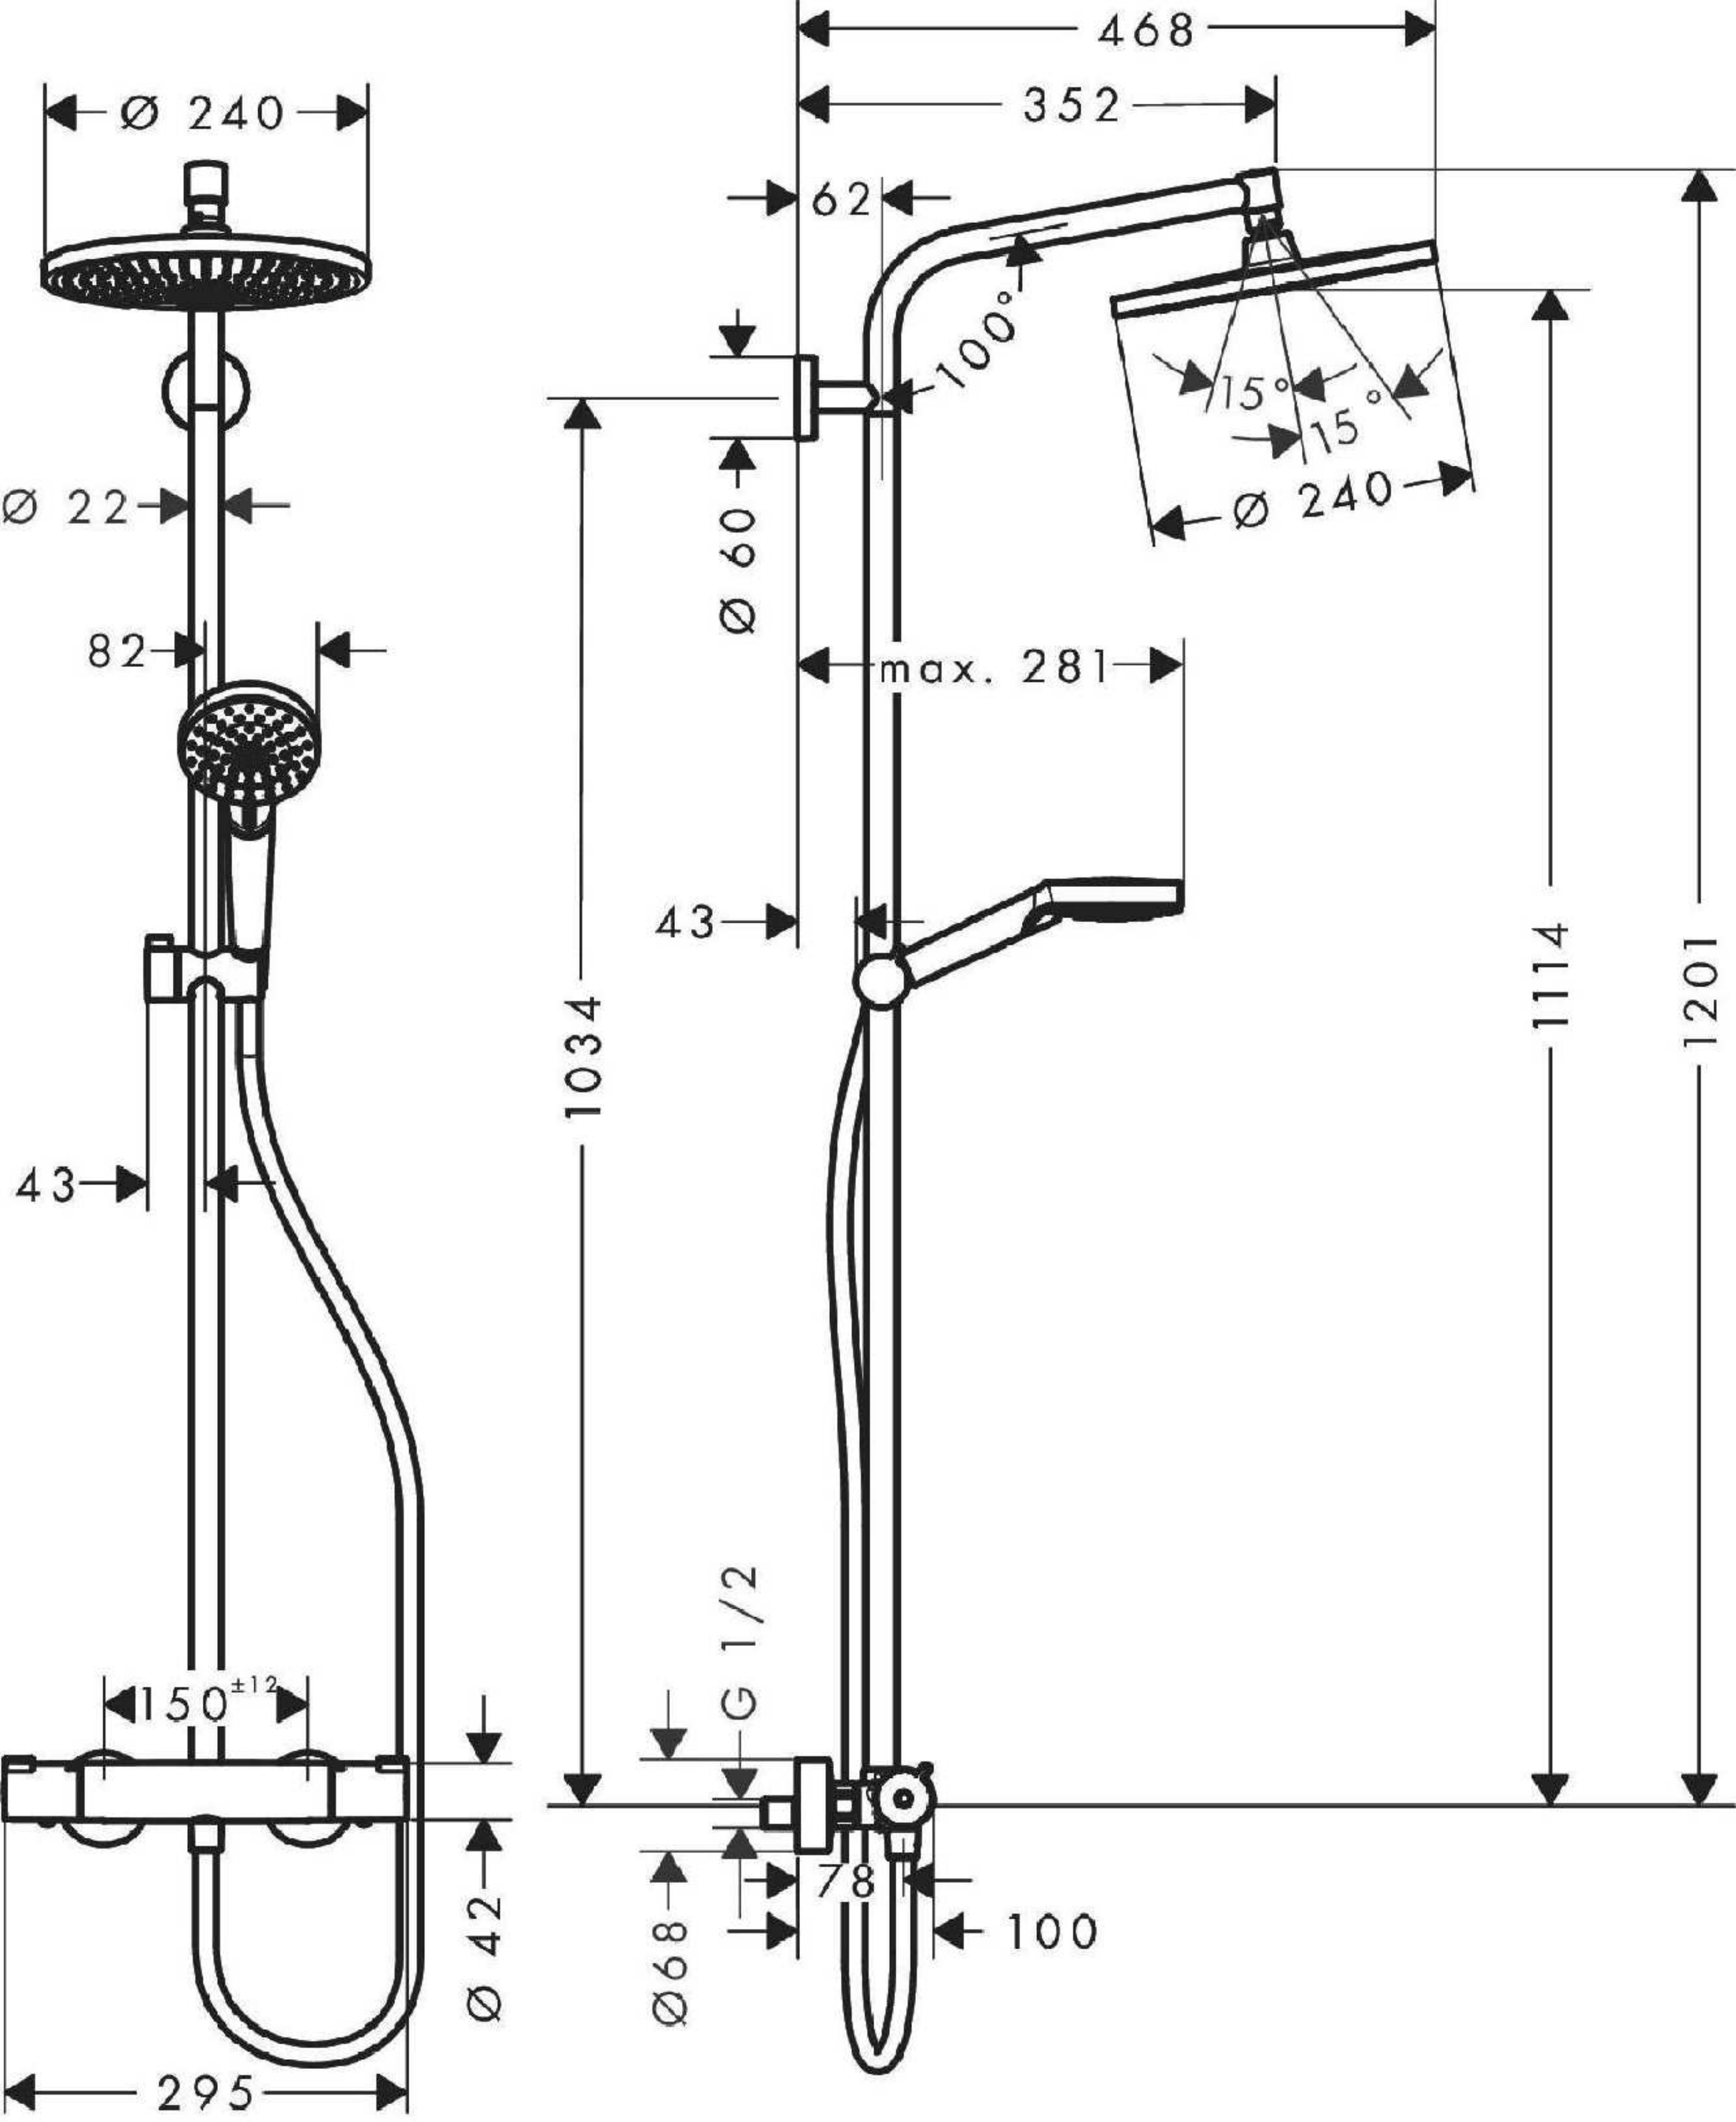


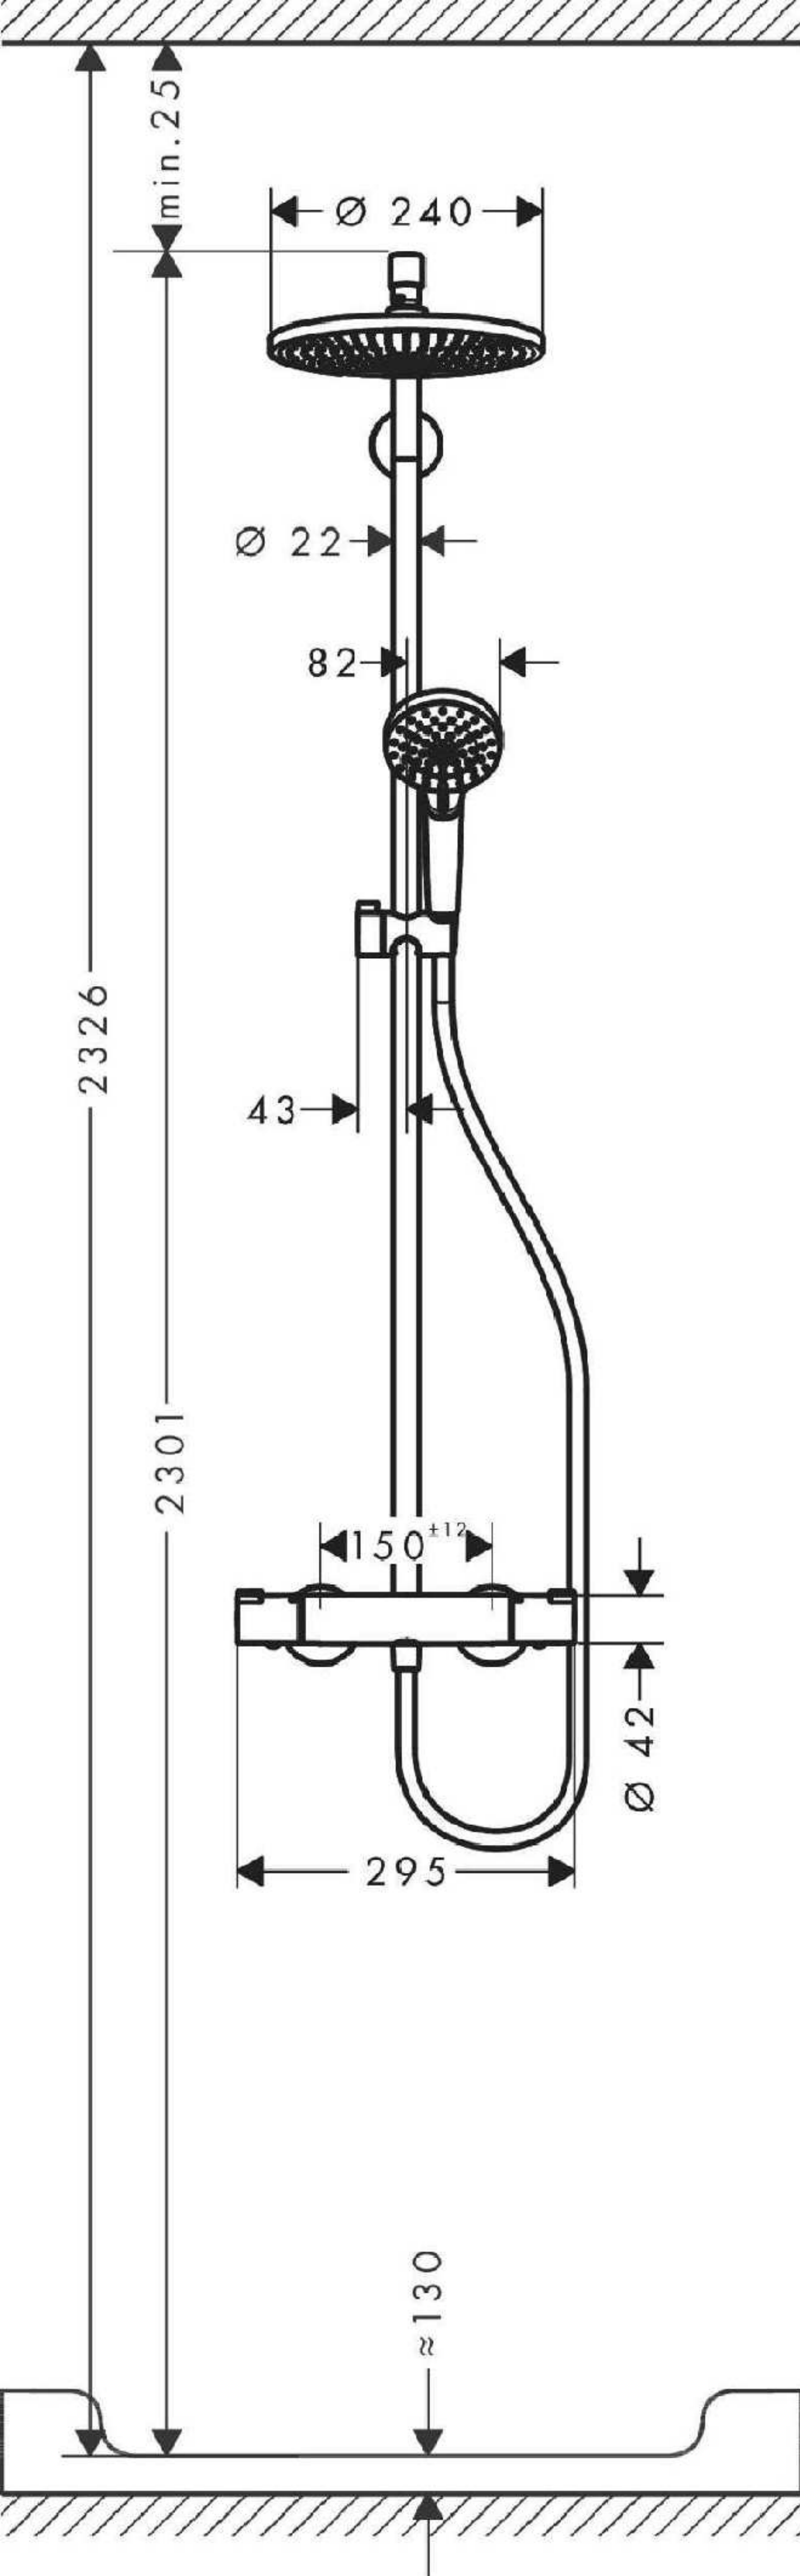

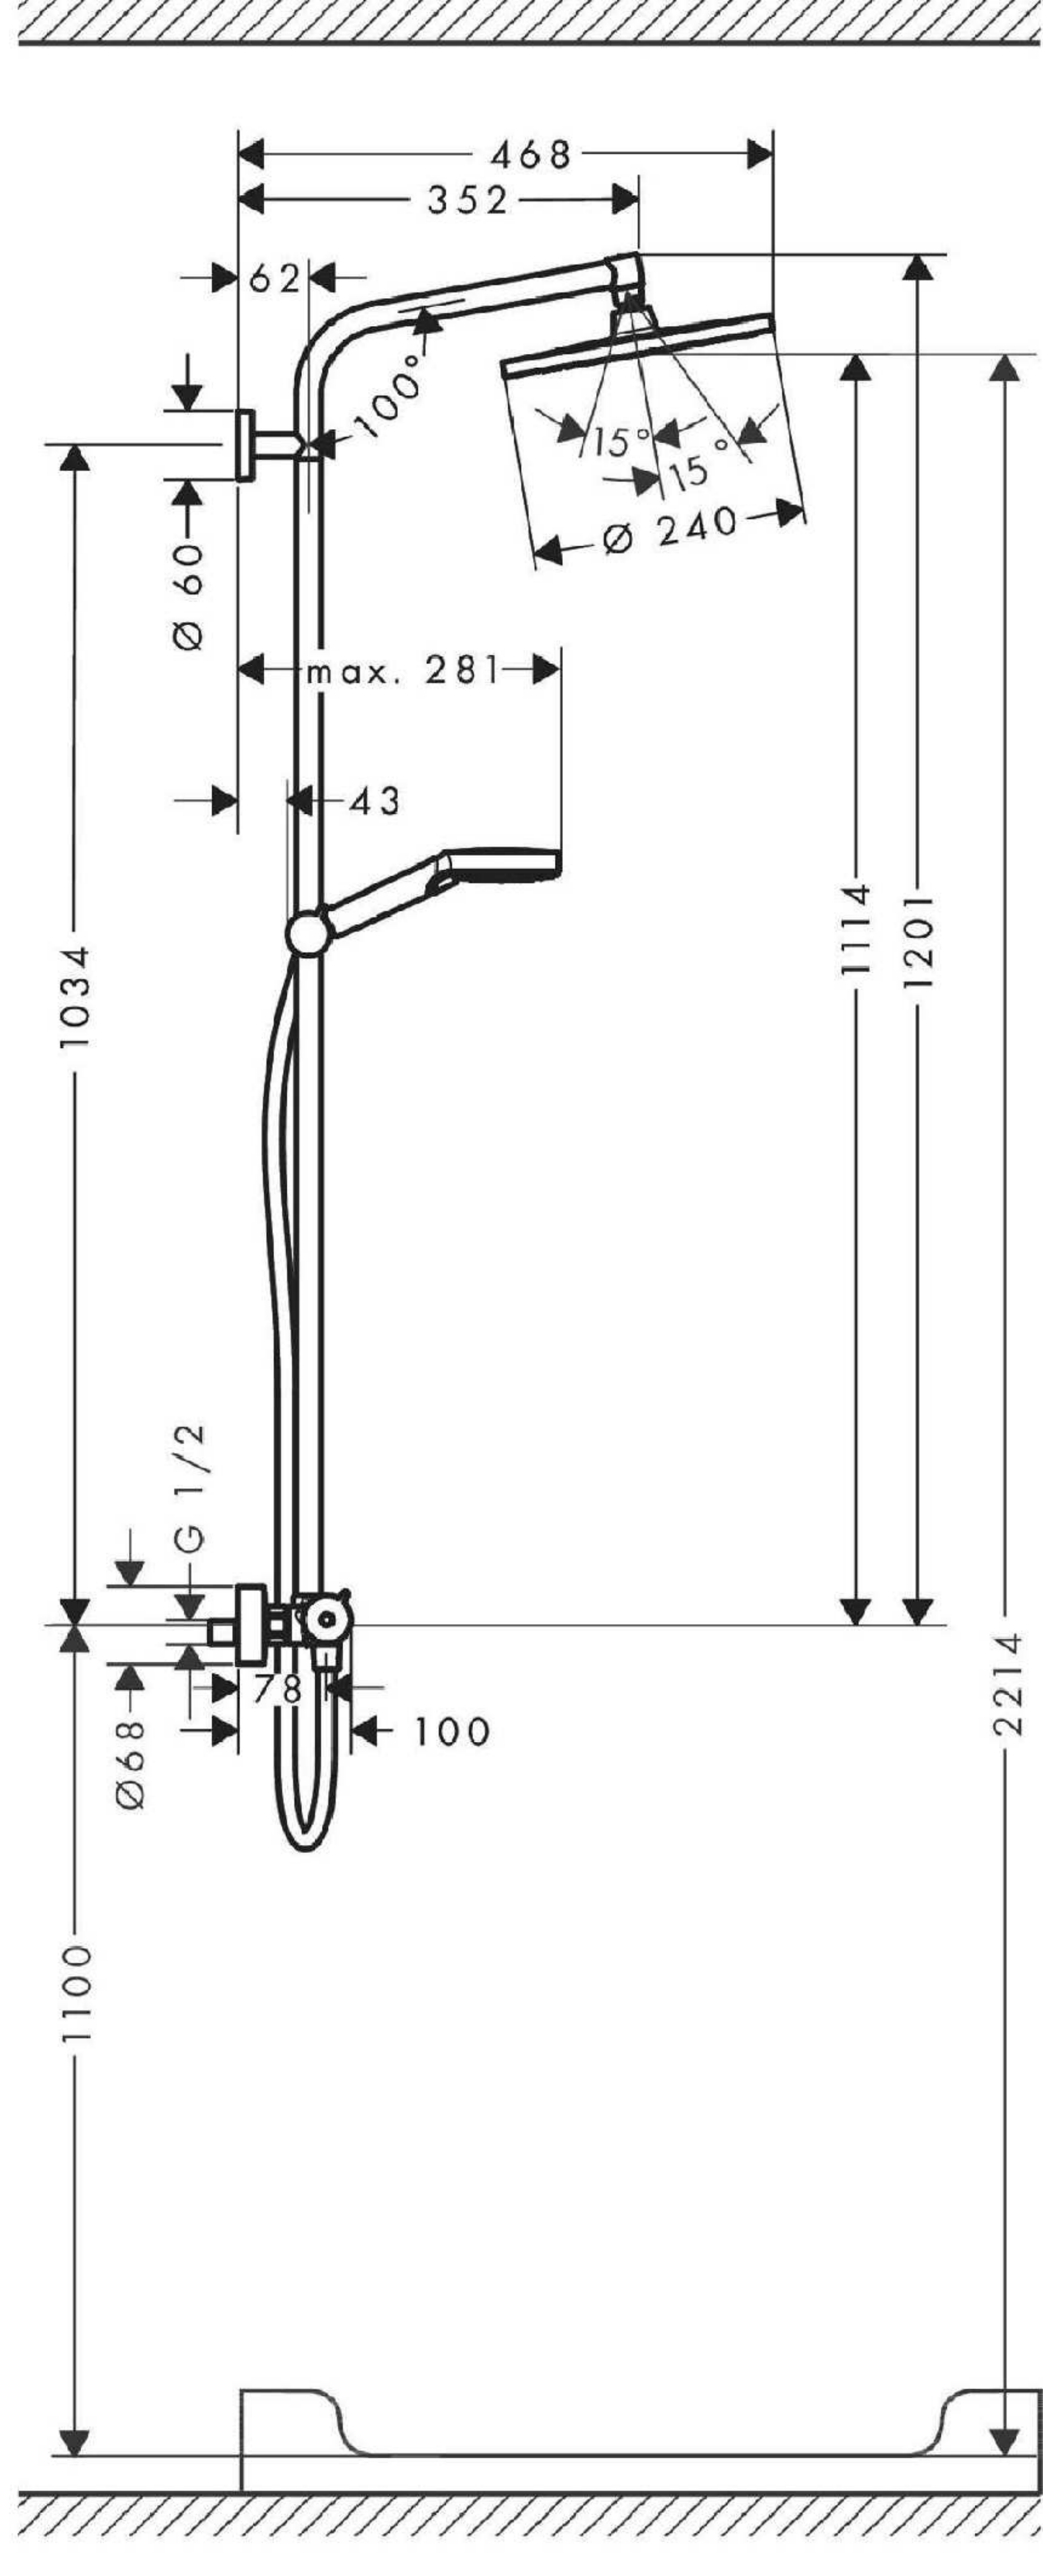

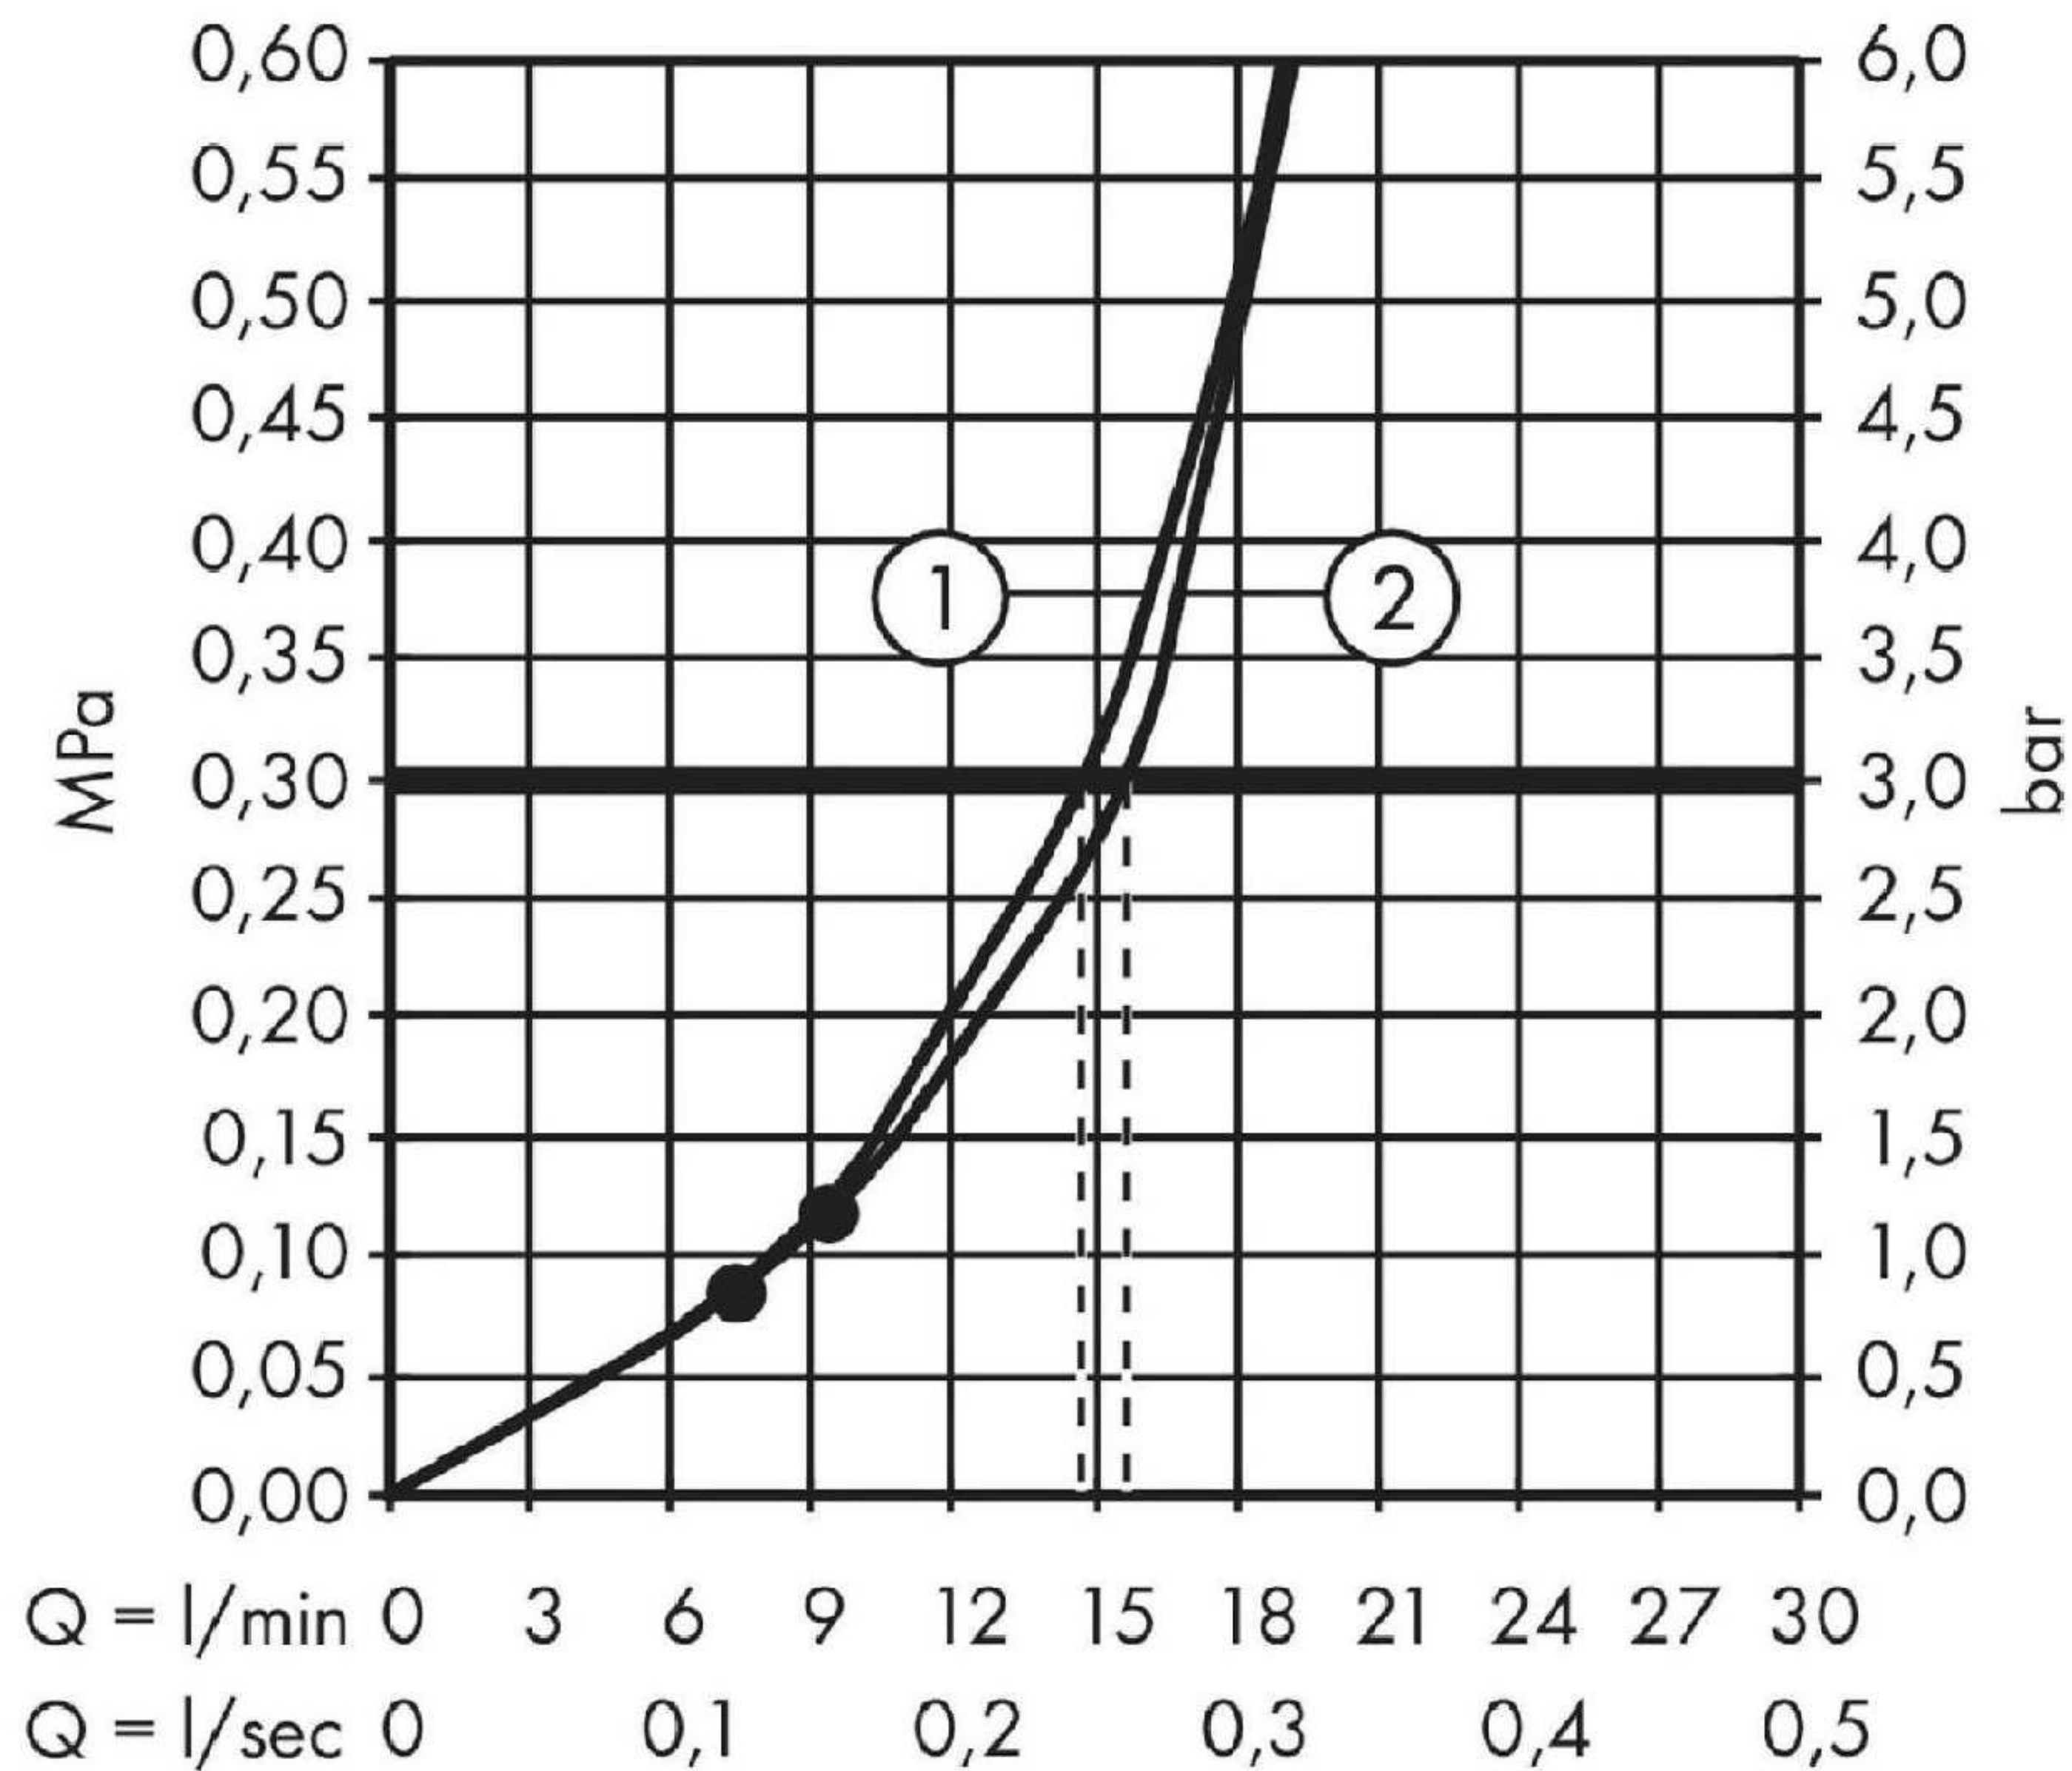

- ① Hand shower
- ② overhead shower